


MILL VALLEY
PROPOSED ARRANGEMENT OF DEPOT
SCALE 1/4"=1' MARCH 1915

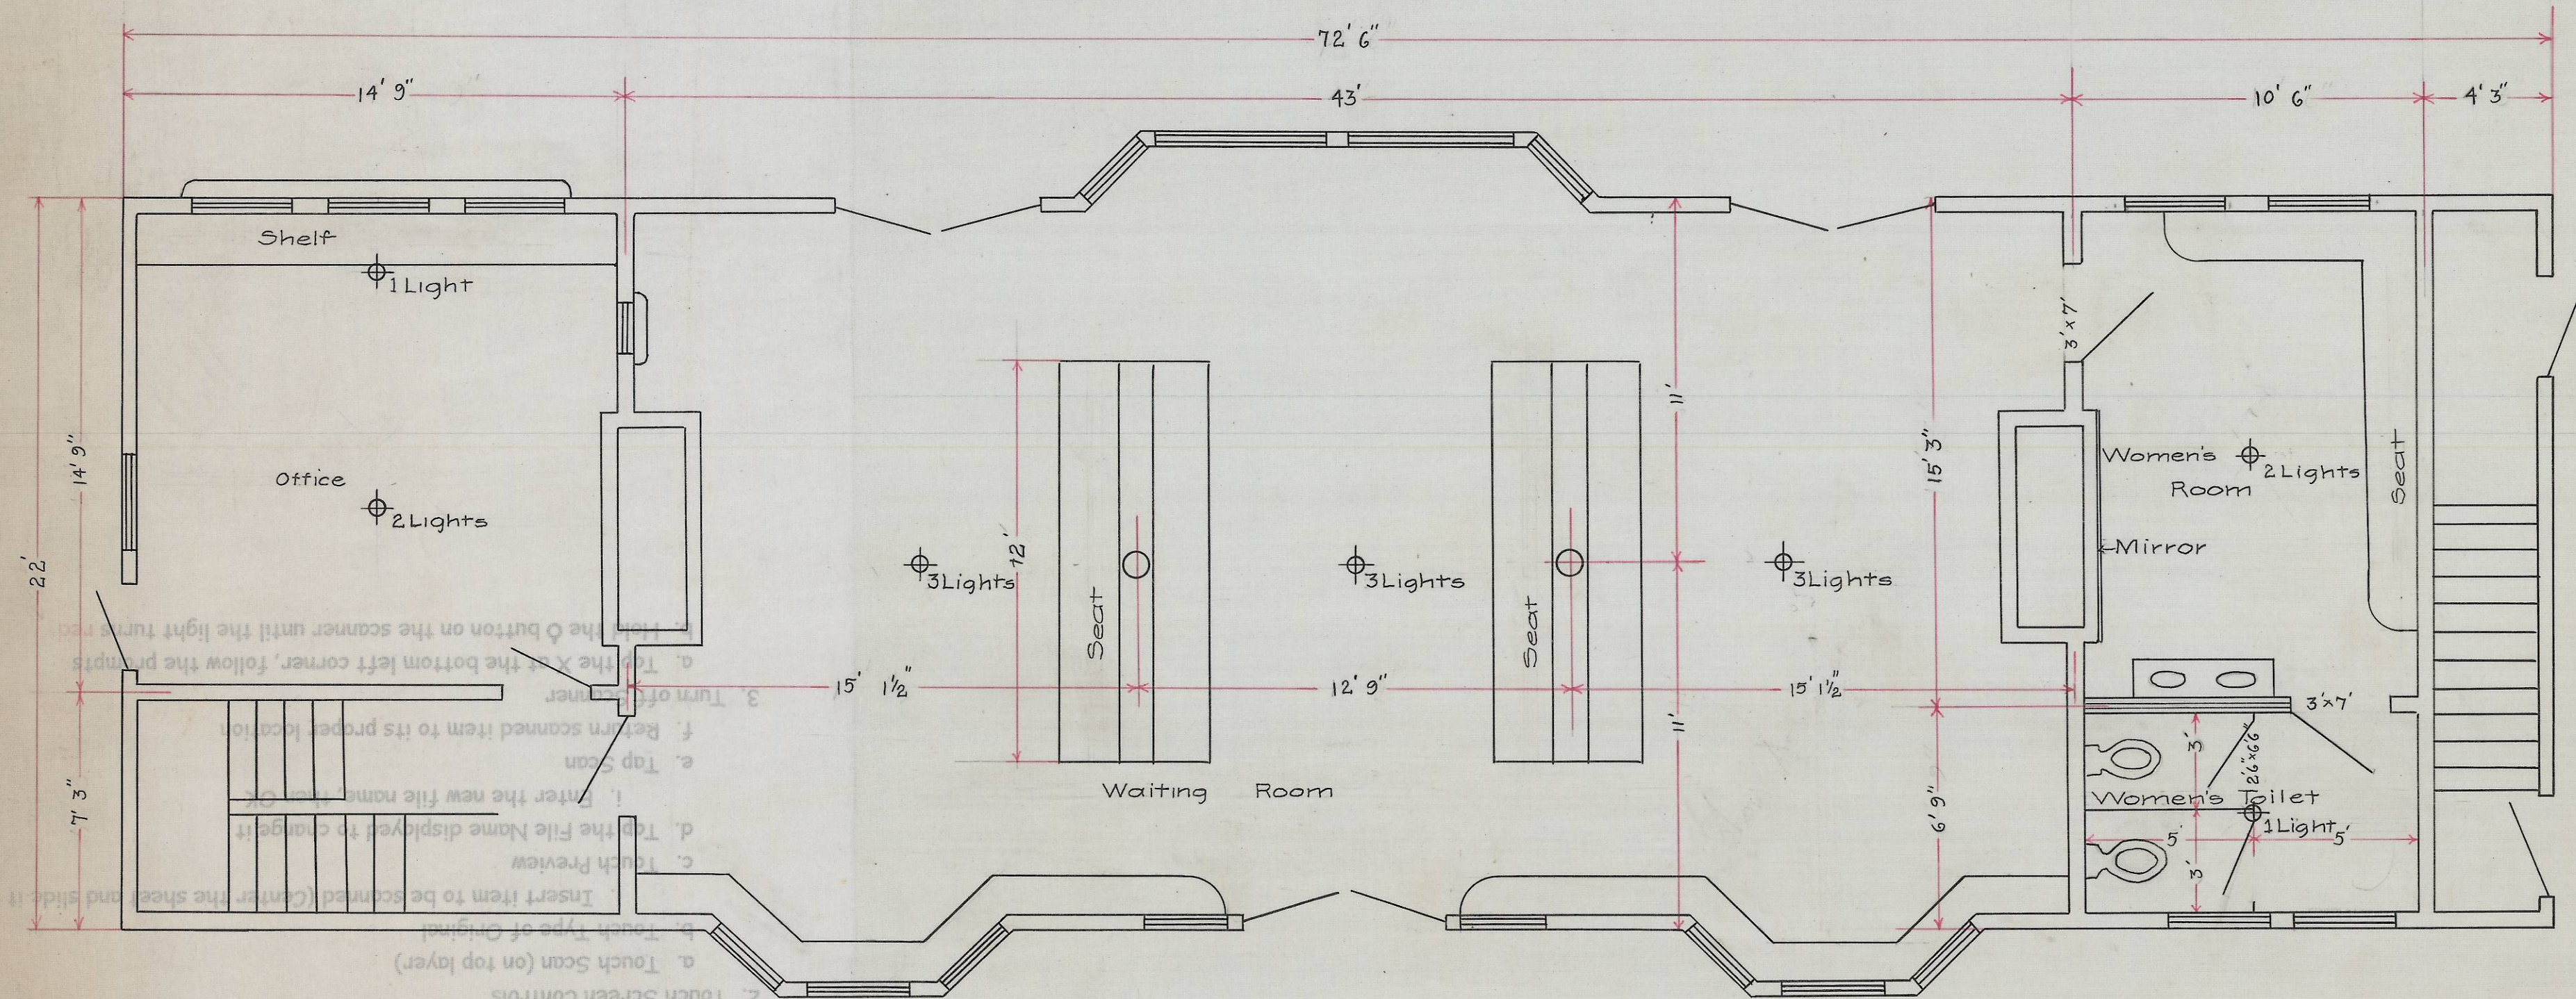

Scanner Instructions

Courtesy of the Lucretia Little History Room, Mill Valley Public Library